THIS DRAWING IS UNPUBLISHED. RELEASED FOR PUBLICATION –,– .
© COPYRIGHT – BY TYCO ELECTRONICS CORPORATION. ALL RIGHTS RESERVED.

LOC	DIST
AF	50

REVISIONS

P	LTR	DESCRIPTION	DATE	DWN	APVD
	D1	REVISED PER ECR-07-006494	28JUN07	HMR	GJ
	D2	REVISED PER ECO-09-024606	28OCT09	KK	AEG

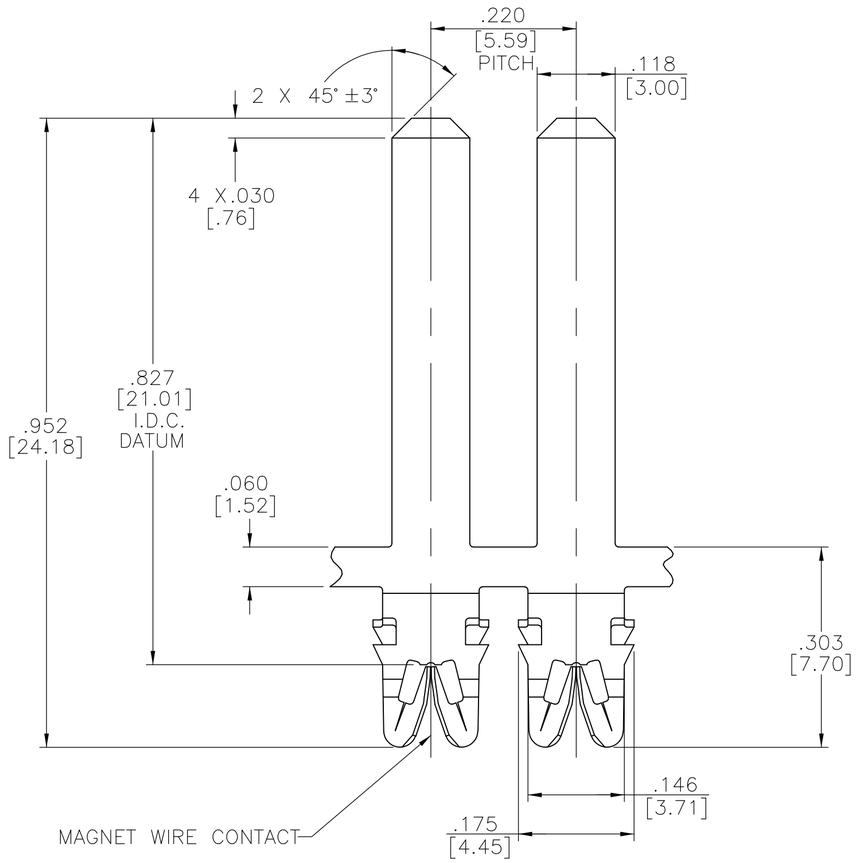

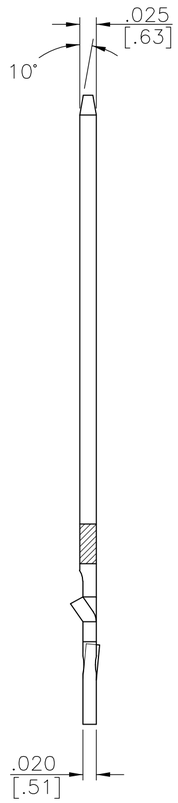

1 SPECIFICATIONS:
MAGNET WIRE #34 – #18 AWG
.006"(0.16mm)–.040"(1.02mm)DIA COPPER.

2 POCKET RECOMMENDATION:
FOR POCKET DESIGN SEE #1601475

△3 TERMINAL APPLICATION TO COMPLY WITH TYCO ELECTRONICS SPECIFICATION 114–13166 FIGURE 12.

△4 OBSOLETE PARTS: OBSOLETE CIS STREAMLINING PER D.RENAUD/D.SINISI

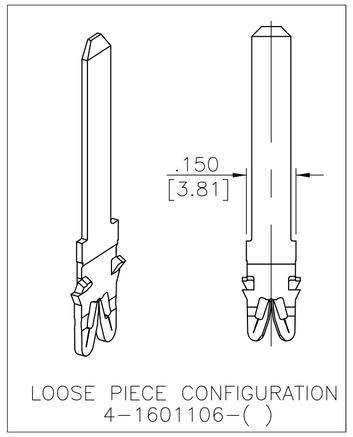

LOOSE PIECE CONFIGURATION
4–1601106–( )

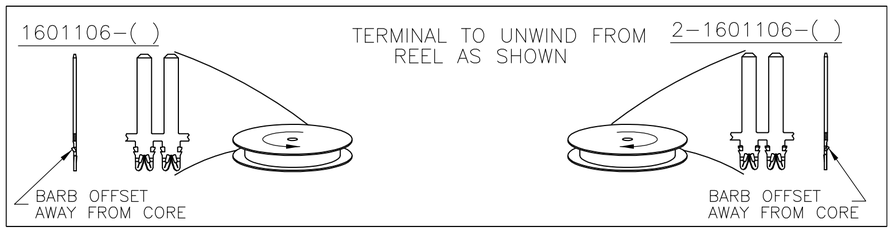

	–	–	–
	–	–	–
	–	–	–
OBSOLETE	~~PRE–TIN PLATE OVER COPPER UNDERPLATE~~	~~031–177–014~~	~~4–1601106–2~~
△4 OBSOLETE	PRE–TIN PLATE OVER COPPER UNDERPLATE	131–178–014	~~2–1601106–2~~
	PRE–TIN PLATE OVER COPPER UNDERPLATE	131–177–014	1601106–2
	FINISH	REFERENCE PART NUMBER	TYCO PART NUMBER

THIS DRAWING IS A CONTROLLED DOCUMENT.

DWN J.WELLER 11JAN2002
CHK M.FEHER 11JAN2002
APVD K.RANDOLPH 11JAN2002
PRODUCT SPEC 108–2085
APPLICATION SPEC 3
WEIGHT –

DIMENSIONS: INCHES

TOLERANCES UNLESS OTHERWISE SPECIFIED:
0 PLC ± –
1 PLC ± –
2 PLC ± .01 [0.25]
3 PLC ± .005 [0.13]
4 PLC ± –
ANGLES ± 2°

MATERIAL BRASS, 3/4 HARD
FINISH SEE TABLE

Tyco Electronics
Tyco Electronics Corporation
Harrisburg, Pa 17105–3608

NAME STANDARD RANGE WIRE TO .118 X .025 MULTI–BARB SIAMEZE TERMINAL

SIZE	CAGE CODE	DRAWING NO	RESTRICTED TO
A2	00779	C–1601106	–

CUSTOMER DRAWING | SCALE 6:1 | SHEET 1 OF 1 | REV D2

1601106